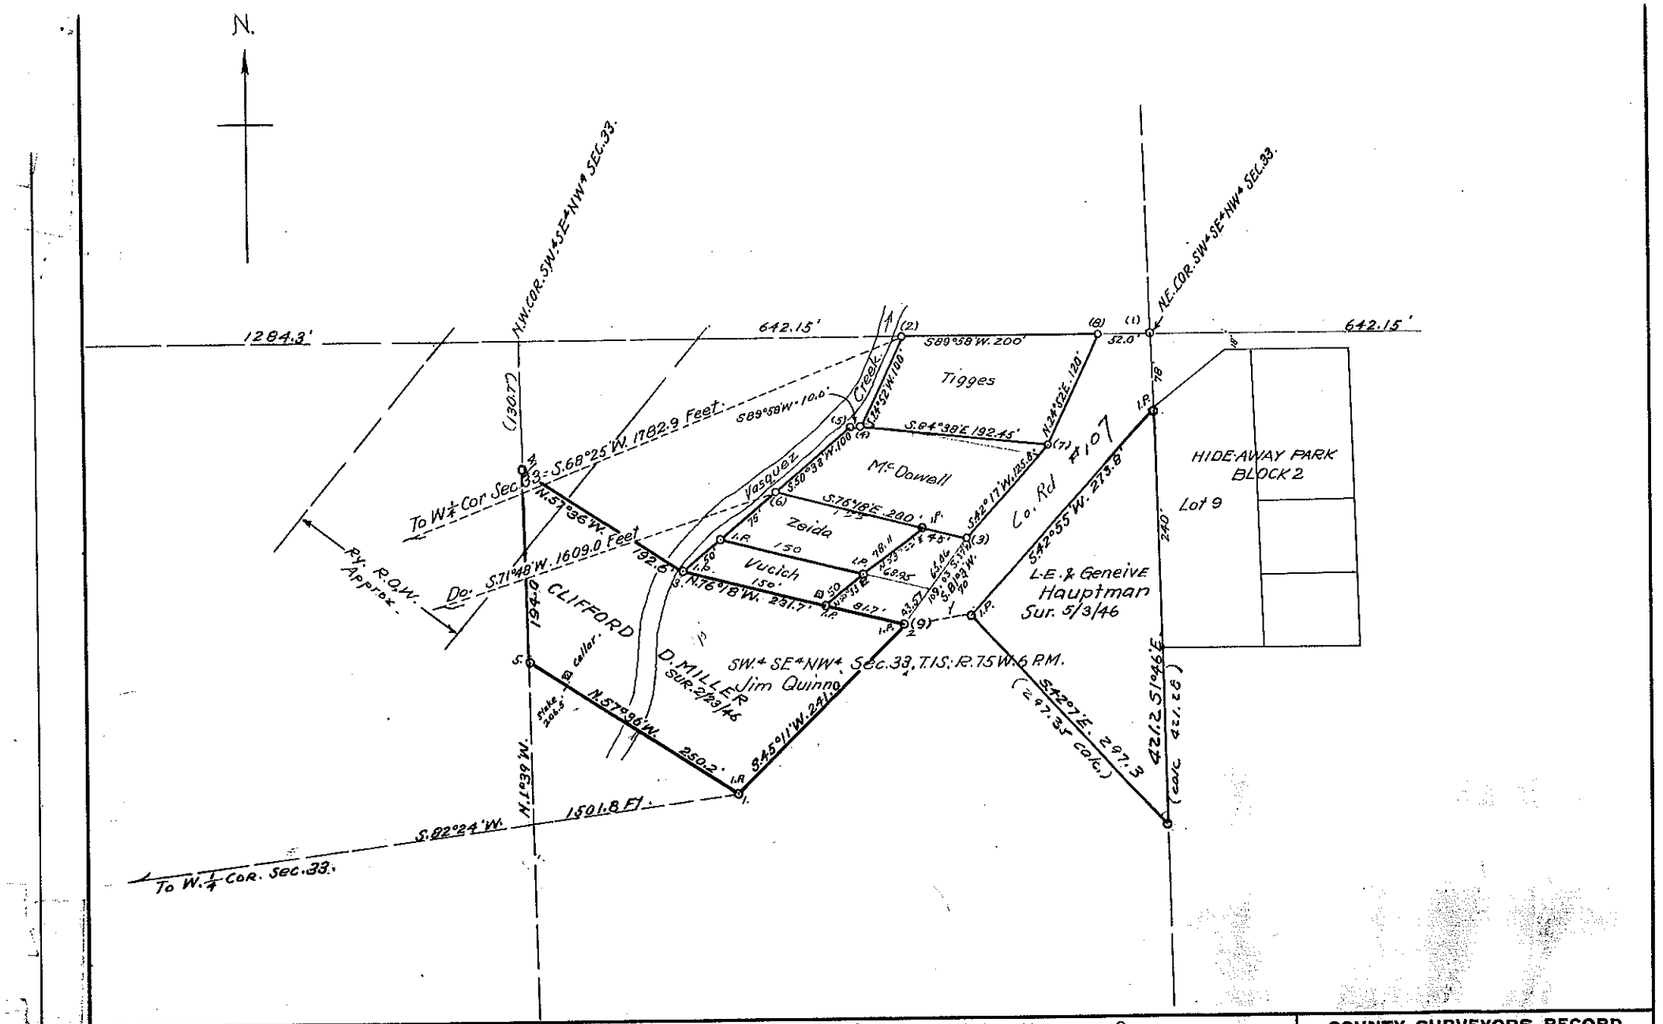

Govt. corners identified = ✦, ┼. Corners of previous subd. surveys = ×. Corners established on this survey = ○

Description of Corners found, or established on this survey.

(1) □ head bolt, ⅝"x16" Pipe tree, 8" diam. Scribed BTX bears N.26°18'E. 9.3 Ft.
(2) " " " " " Pine tree, 8" " Scribed BTX bears N.21°30'E. 11.25 Ft.
(3) " " " " " 7" " Scribed BTX bears N.12°20'E. 26.5 Ft.
(4)
(5) □ head bolts, ⅝"x16" long.
(6)
(7) □ head bolts, ⅝"x16" long.
(8)
(9) = □ head bolt ⅝"x16" set 14" in ground, 5" pine = N.39°45'W. 6.6'
(10)
(11)
(12)

All corners set firmly in ground with mound of stone around.

COUNTY SURVEYORS RECORD
GRAND COUNTY, COLORADO.

Survey by Chas. J. Shuntington Co. Sur.
For Jim Quinn, R.K.A. McDowell & Chas. H. Tigges
Date Dec. 11th, 1939 Scale of Map 1" = 100'
Courses True Var.
Measurements 100 Ft. steel Tape
Instruments Gurley Transit
Assistants Owners