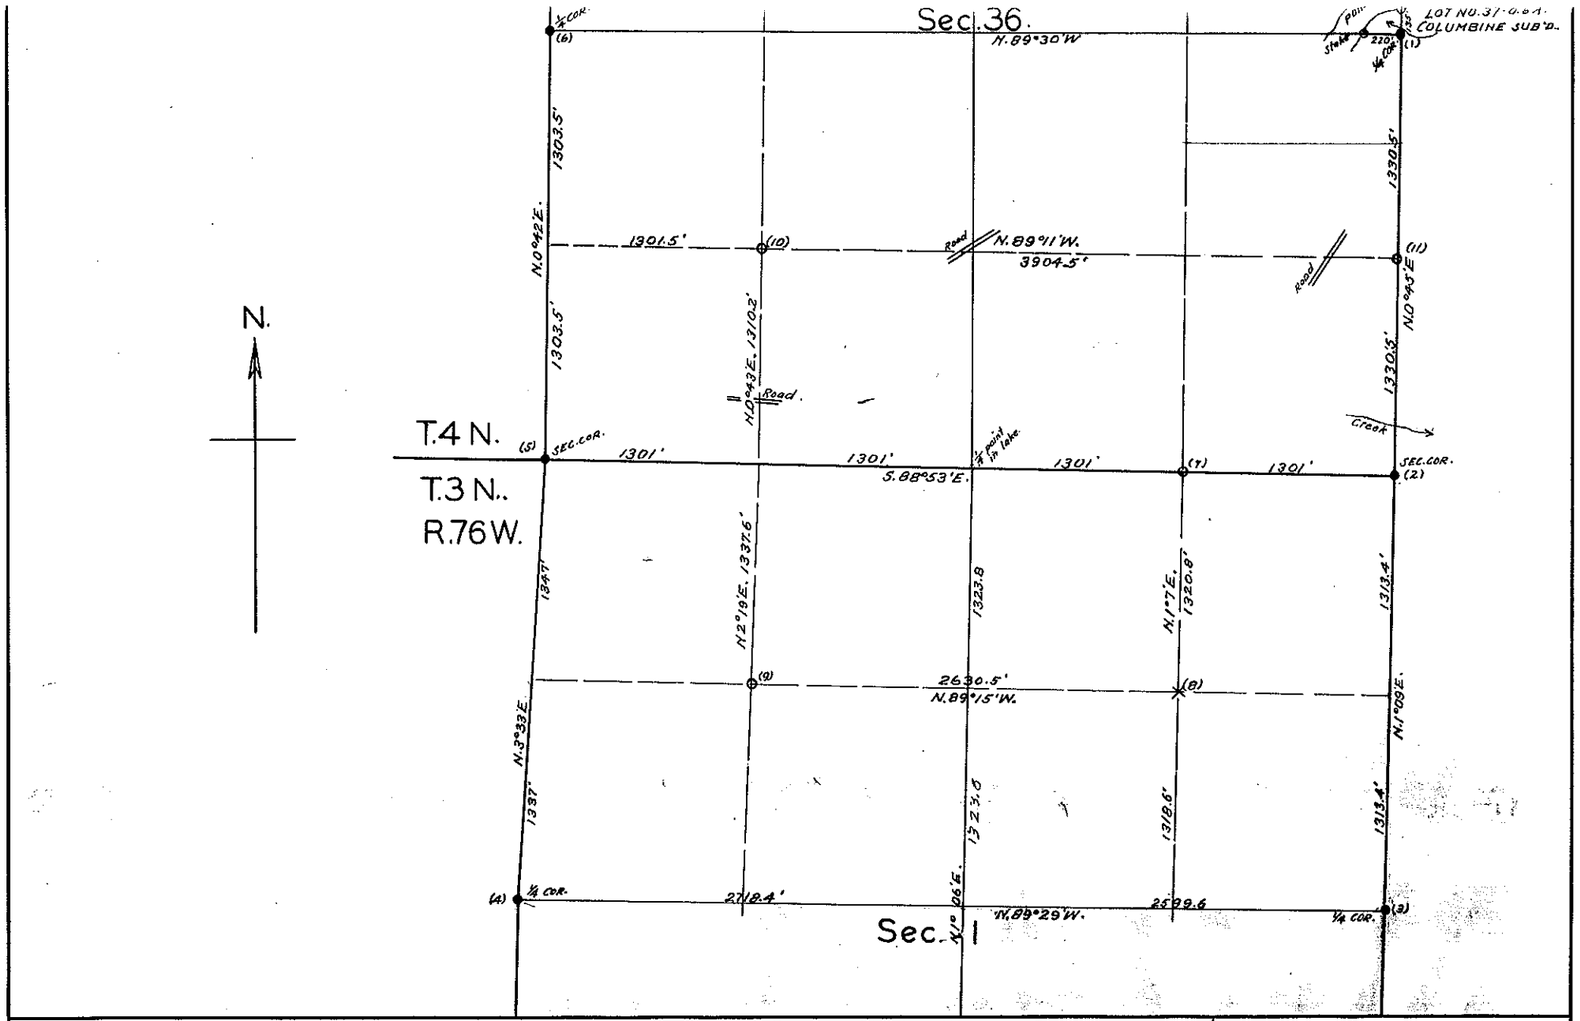

N.

Govt. corners identified = ✦ , + . Corners of previous subd. surveys = X. Corners established on this survey = O

Description of Corners found, or established on this survey.

(1)
(2) Govt. metal corners; properly mkd.
(3)
(4)
(5) Govt. stone " " "
(6)
(7) Set a 3" sq. post, whence a 6" pine bears N.59°25'E. 15.1 ft. blazed and scribed BTX
(8) An iron rod, 1/2 diam., set firmly in ground blazed and
(9) Set a 3" sq. post, whence a 16" pine bears N.74°W. 31.8' scribed BTX.
(10) " " " " "
(11) Set a 1" drill steel firmly in the ground whence a 7" pine tree, blazed and scribed BTX. bears S.85°30'E. 16.4 ft.
(12)

COUNTY SURVEYORS RECORD
GRAND COUNTY, COLORADO.

Survey by Frank J. Huntington Co. Sur.
For Kelley Estate, David Rosner, Adms.
Date Oct. 31 To Nov. 2, 1914 Scale of Map 1" = 600'
Courses True Var. 15°40'E.
Measurements 400 FT. steel tape
Instruments Gurley Transit
Assistants Clyde Budgal Jr.
Jake Pettingell, Jr.