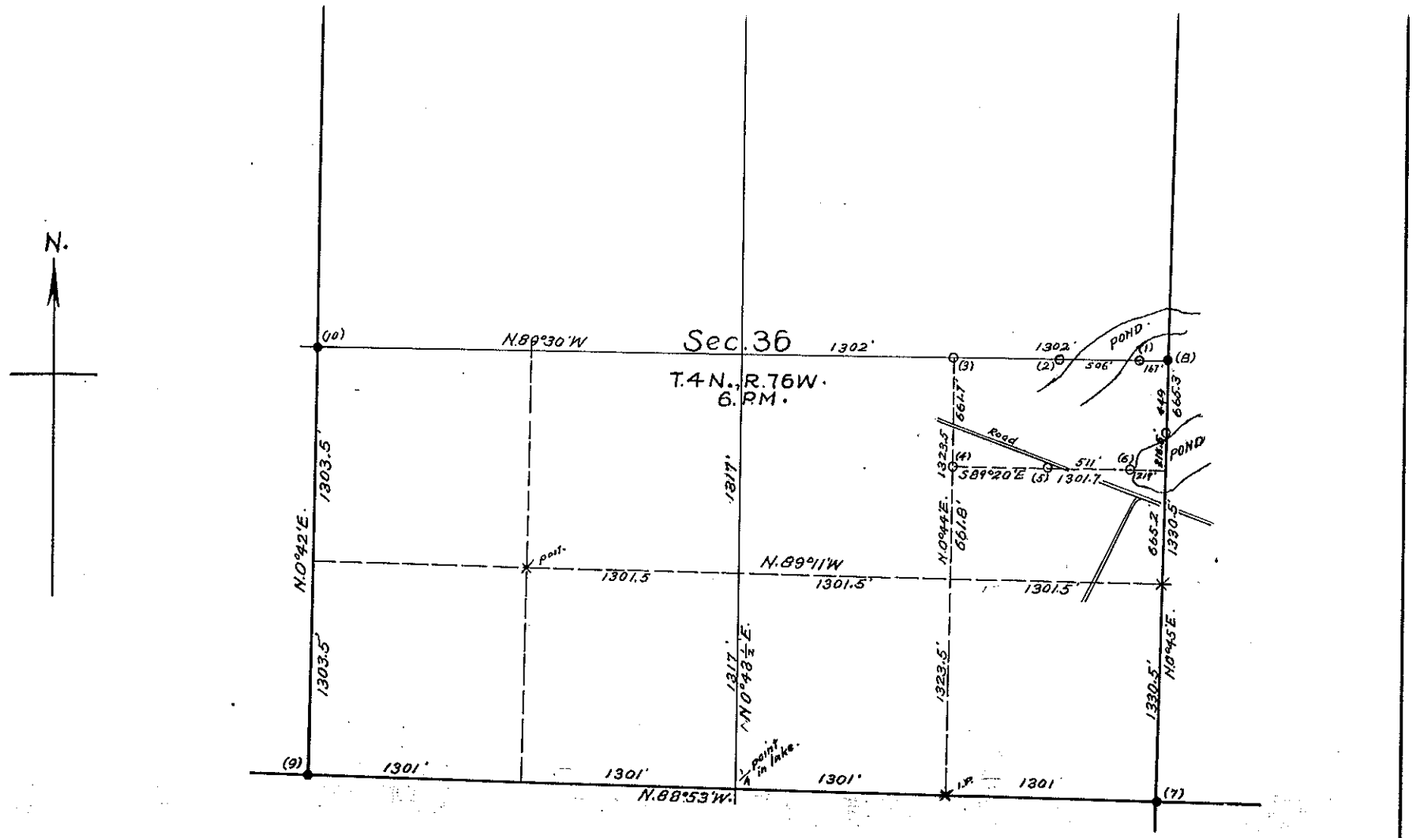

Govt. corners identified = ✦, +. Corners of previous subd. surveys = X. Corners established on this survey = O

Description of Corners found, or established on this survey.

(1)
(2) Set ½ steel pipes, 22 ins. long, 14 ins. in ground,
(3) with mound of stone around.
(4)
(5)
(6)

(7) Metal govt. monuments.
(8)
(9) Stone govt. monuments.
(10)
(11)
(12)

COUNTY SURVEYORS RECORD
GRAND COUNTY, COLORADO.

Survey by Frank J. Huntington Co. Sur.
For Dee Franzen
Date 6/11/45 Scale of Map 1" = 600'
Courses True Var. 15°40'E.
Measurements Stadia & Tape
Instruments Gurley Transit.
Assistants Dee Franzen.