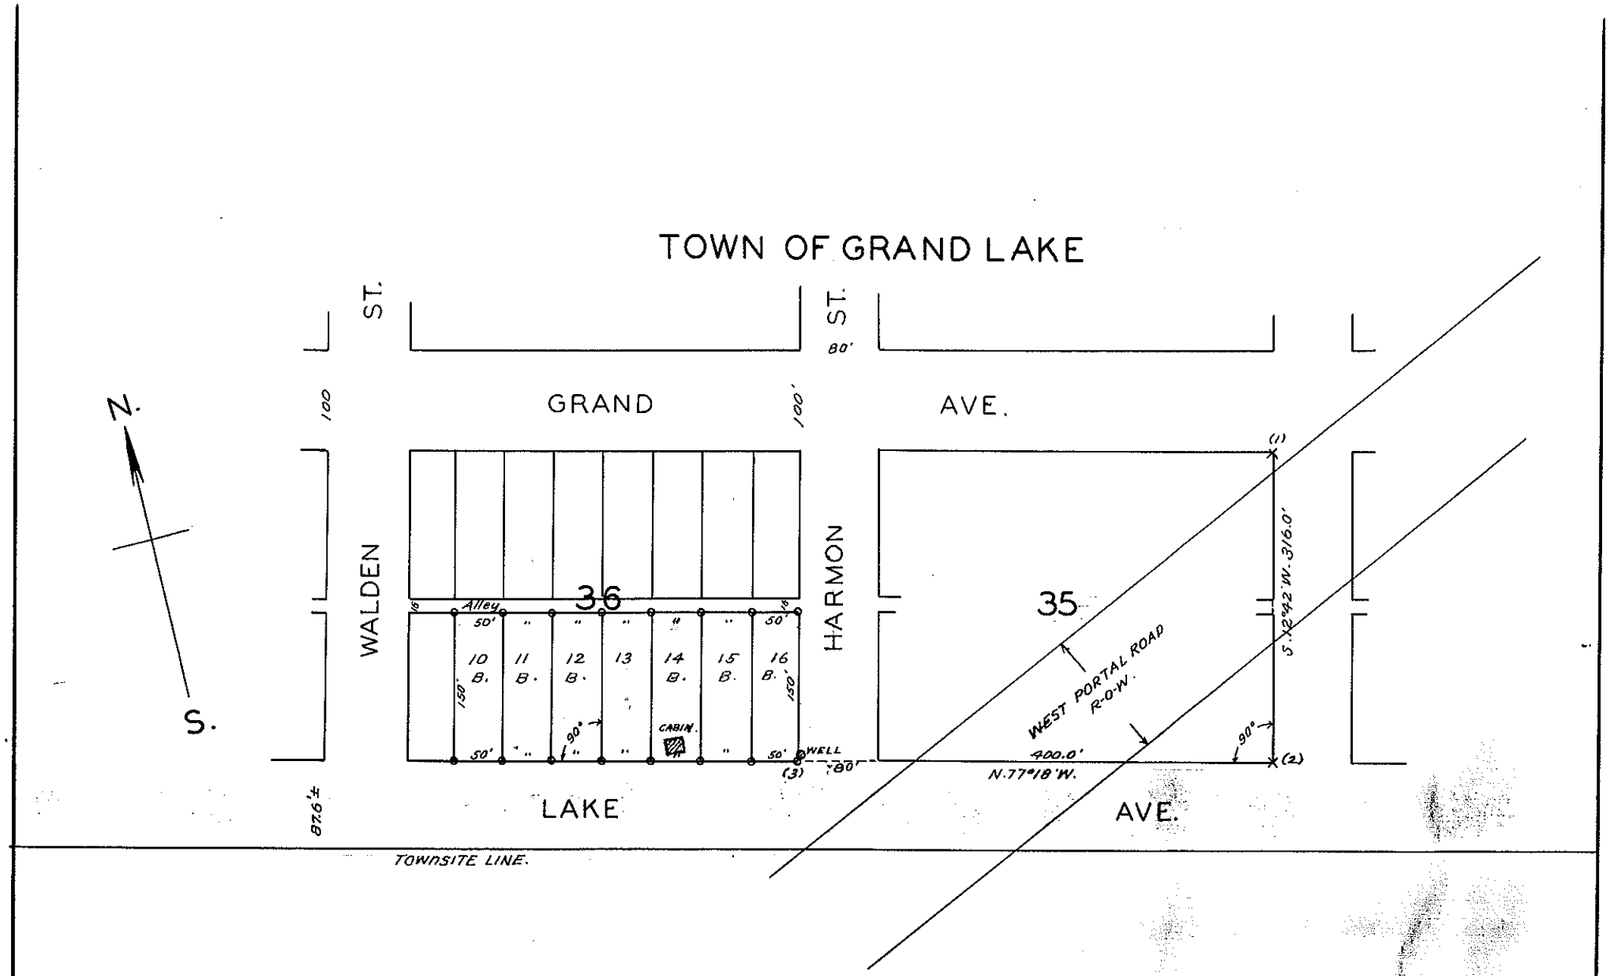

Govt. corners identified = ✦, + . Corners of previous subd. surveys = X. Corners established on this survey = O

Description of Corners found, or established on this survey.

(1) a head bolt firmly in ground. 5" in pine bears S.W. 18 ft.
(2) ¾ pipe " " " nail in 10" pine bears N.23°E. 64 ft.
(3) ¾ " " " " 5" pine, BTX bears N.20°20'W. 5.95 ft.
(4)
(5) Other corners are ¾ pipe set firmly in ground.
(6)
(7)
(8)
(9)
(10)
(11)
(12)

COUNTY SURVEYORS RECORD
GRAND COUNTY, COLORADO.

Survey by Frank J. Huntington Co. Sur.
For G.S. Barron
Date 10/12-13/1945 Scale of Map 1"=100'
Courses True Var. 16°10'E.
Measurements 400 FT. Steel tape
Instruments Gurley Transit
Assistants J.N. Pettingell, Jr.