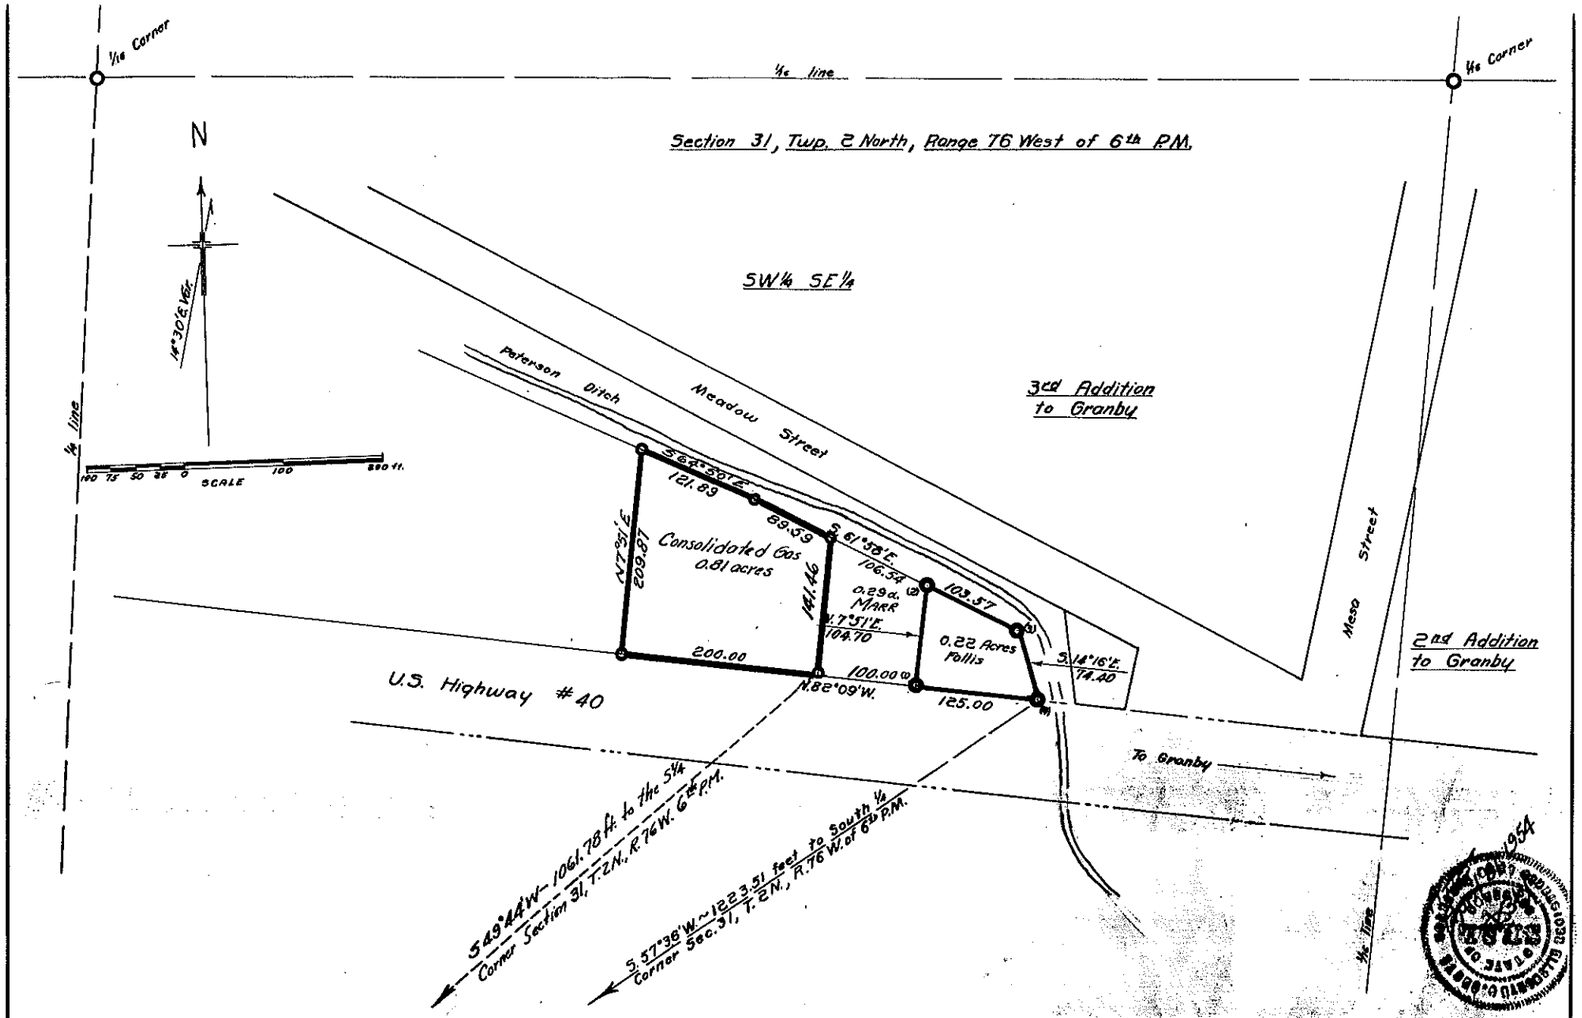

Govt. corners identified = ✦ , + . Corners of previous subd. surveys = X. Corners established on this survey = O

Description of Corners found, or established on this survey.

(1) ✱ in reinforcing bar 15in. long set 12in. in ground.
(2) " " " " " " " " " " "
(3) " " " " " " " " " " "
(4) 1in. iron rod.
(5)
(6)
(7)
(8)
(9)
(10)
(11)
(12)

COUNTY SURVEYORS RECORD
GRAND COUNTY, COLORADO.

Survey by E.R.B. Co. Sur.
For M.C. Pollis Consolidated Gas
Date 18 July 1953 Scale of Map 1in. = 100 ft.
Courses True Var. 14°30' E
Measurements Chain & Transit
Instruments
Assistants Vern Marshall