Section 10, Twp 2 North, Range 76 West of 6th P.M.

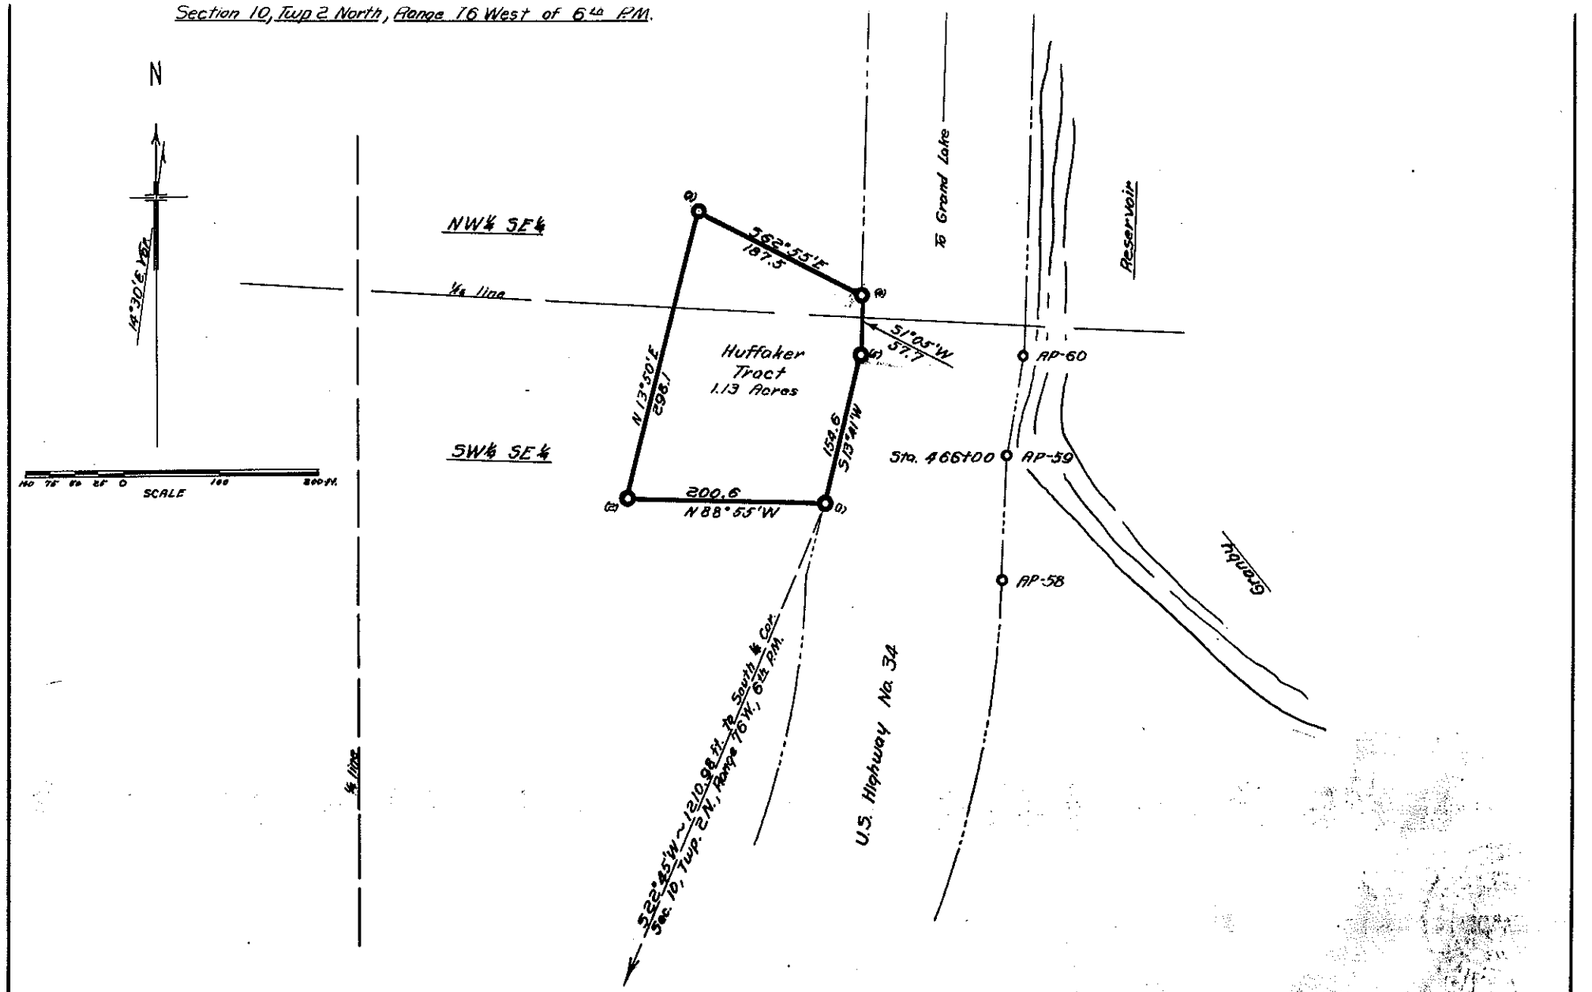

Govt. corners identified = ✦, + . Corners of previous subd. surveys = X. Corners established on this survey = O

Description of Corners found, or established on this survey.

(1) ¾" iron pipe 18" long set 15" in ground.
(2) " " " " " " " "
(3) " " " " " " " "
(4) " " " " " " " "
(5) U.S. Highway R.O.W. Marker.
(6)
(7)
(8)
(9)
(10)
(11)
(12)

COUNTY SURVEYORS RECORD
GRAND COUNTY, COLORADO.

Survey by E.R. Rowe Co. Sur.
For Victor Huffaker
Date 22 July 1953 Scale of Map 1in.=100ft.
Courses True Var. 14°30'E
Measurements Chain & Transit
Instruments
Assistants Vere Marshall