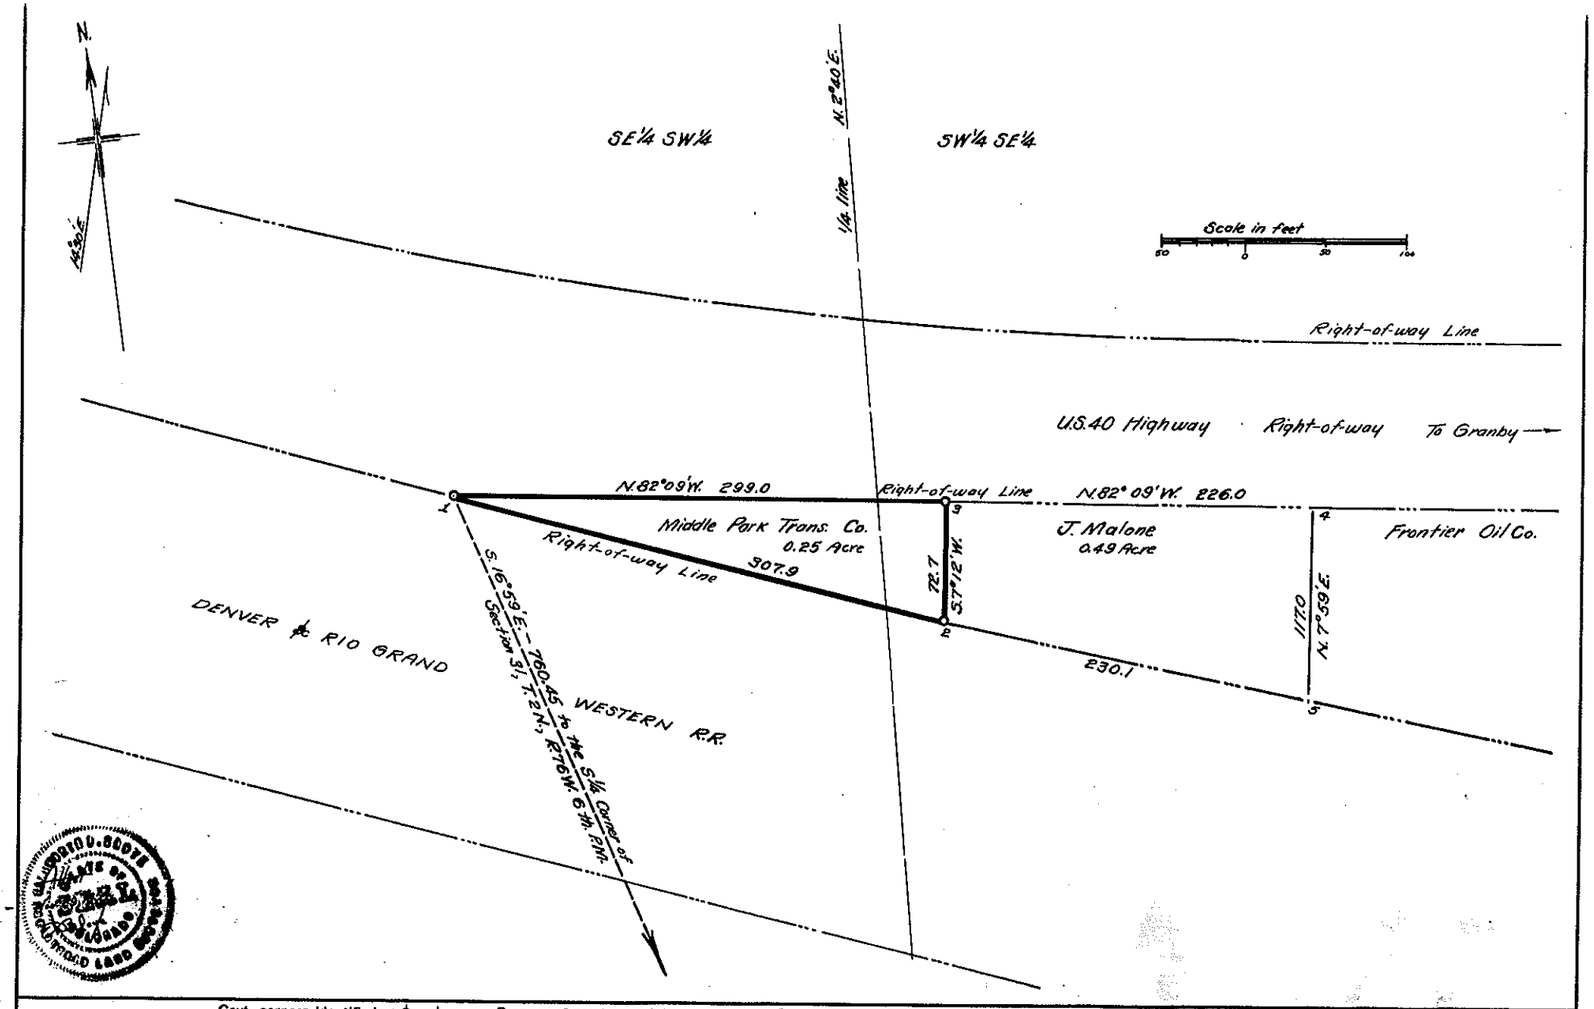

Govt. corners identified = ✦, +. Corners of previous subd. surveys = X. Corners established on this survey = O

Description of Corners found, or established on this survey.

(1) Highway R.O.W. marker Sta. 538+50 (7)
(2) ½" reinf. steel bar 18" long, 16" in ground; on R.O.W. Line (8)
(3) ½" " " " 18" " 16" " " " " " (9)
(4) ½" " " " 18" " 16" " " " " " (10)
(5) ½" " " " 18" " 16" " " " " " (11)
(6) (12)

COUNTY SURVEYORS RECORD
GRAND COUNTY, COLORADO.

Survey by [illegible] Co. Sur.
For Middle Pk. Exp. & J. Malone
Date Nov. 29, 1954 Scale of Map 1" = 60'
Courses True Var. 14°30' E.
Measurements Chain & Transit
Instruments
Assistants